IMPORTANT:COPYRIGHT RESERVED.
ALL DESIGNS ARE THE SOLE PROPERTY OF HONG KONG HUAYI DESIGN CONSULTANTS (SHENZHEN) LTD. AND CANNOT BE REPRODUCED OR USED FOR ANY PURPOSE WITHOUT THE WRITTEN PERMISSION OF THE ARCHITECT OR DESIGNER.
DO NOT SCALE DRAWING. FIGURED DIMENSIONS ARE TO BE FOLLOWED. ALL MEASUREMENTS MUST BE CHECKED ON SITE BY THE CONTRACTOR. ANY DISCREPANCIES SHOULD BE REPORTED TO THE ARCHITECT OR DESIGNER.

重要声明：版权所有：
此设计图纸之全部权益所有华艺设计顾问（深圳）有限公司所有，未得建筑师或设计师之书面批准，不得随意将任何部分翻印，
切勿以比例量度此图，一切图纸内数字所示为准，承建人必须在工场利用所示数字之前提，如发现有任何矛盾处，应立即通知建筑师或设计师。

区位示意图

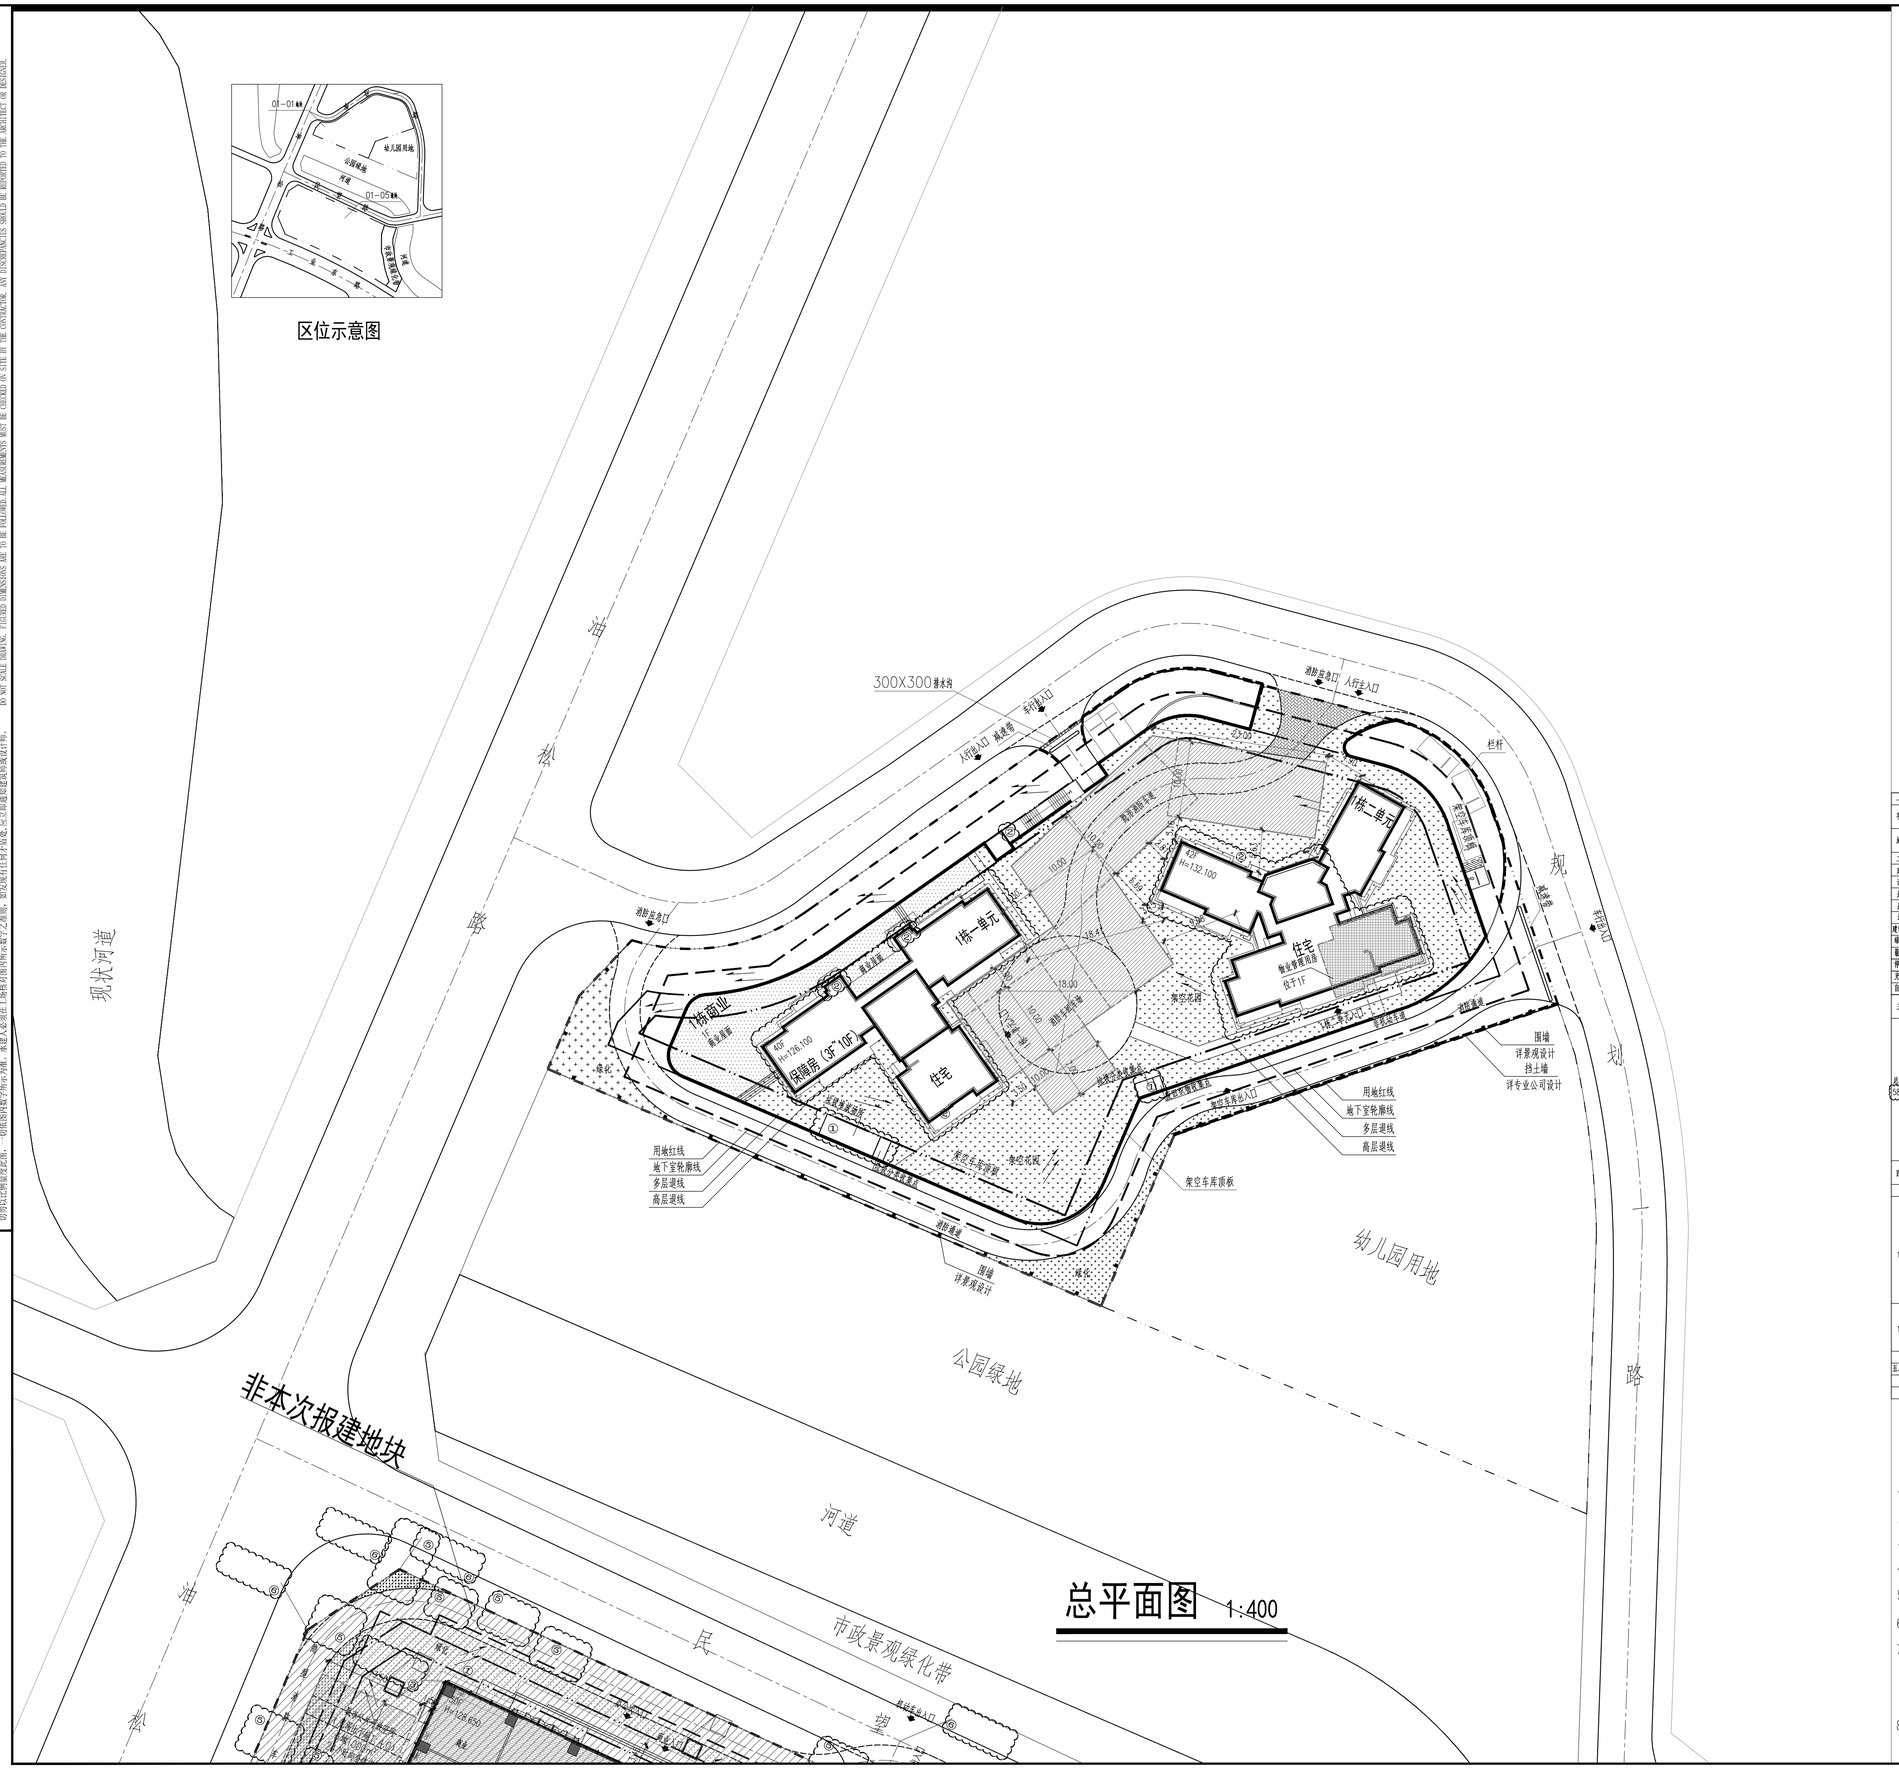
现状河道
松油路
规划路
300X300排水沟
车行主入口
人行主入口
消防应急口
人行主入口
人行辅入口 减速带
栏杆
住宅
物业管理用房
住宅
住宅
H=132.100
H=126.100
保障房（3F~10F）
住宅
物业管理用房
住宅
住宅
住宅